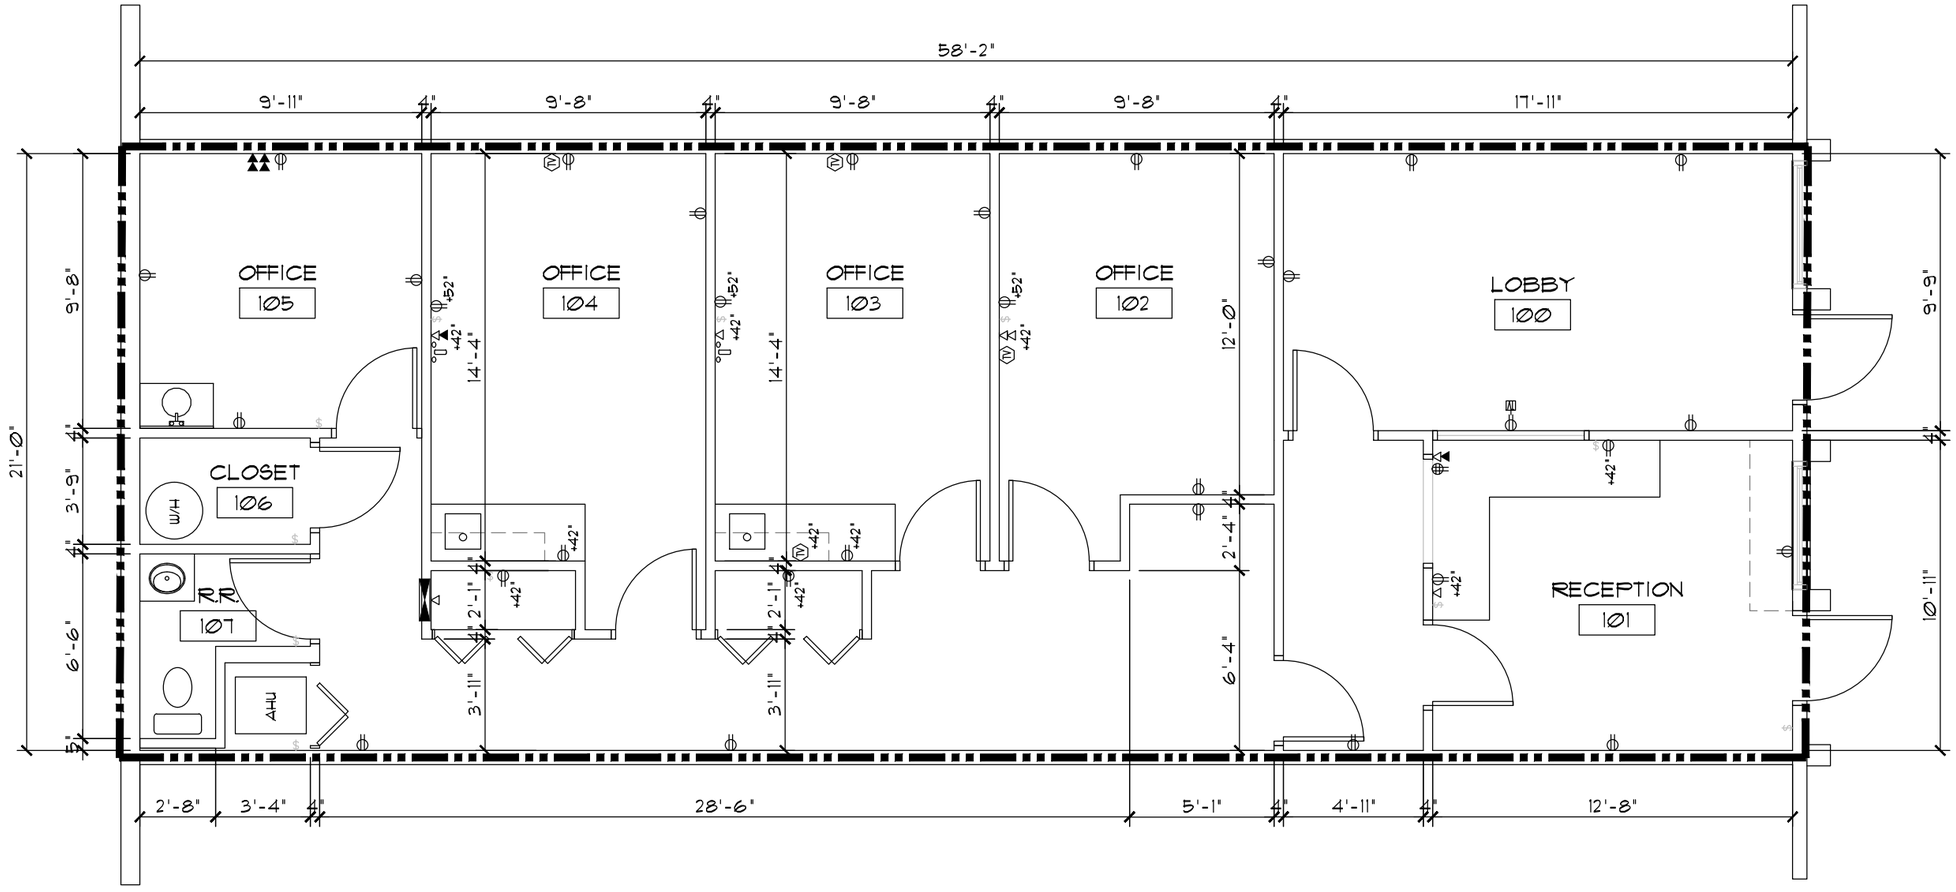

OVERLALL CEILING HEIGHTS = 8'-0" A.F.F
METAL DECK HEIGHT = 12'-2" A.F.F.
METAL JOIST HEIGHT = 9'-7" A.F.F.

1 / A1.0 *EXISTING CODITIONS MEDPLEX SUITE #17*
3/16" = 1'-0"

NORTH

KENNETH R. CARLSON – ARCHITECT, P.A.
1166 WEST NEWPORT CENTER DRIVE, SUITE 311
DEERFIELD BEACH, FLORIDA
(954) 427 - 8848
AA C001878
e-mail: kenc@kencarlson.com

MEDPLEX SUITE 17
EXISTING CONDITIONS

SCALE: AS NOTED
DRAWN BY: JG
DATE: 4/13/2020
PROJ # 20-018
Revisions:

PAGE OF

SHEET OF